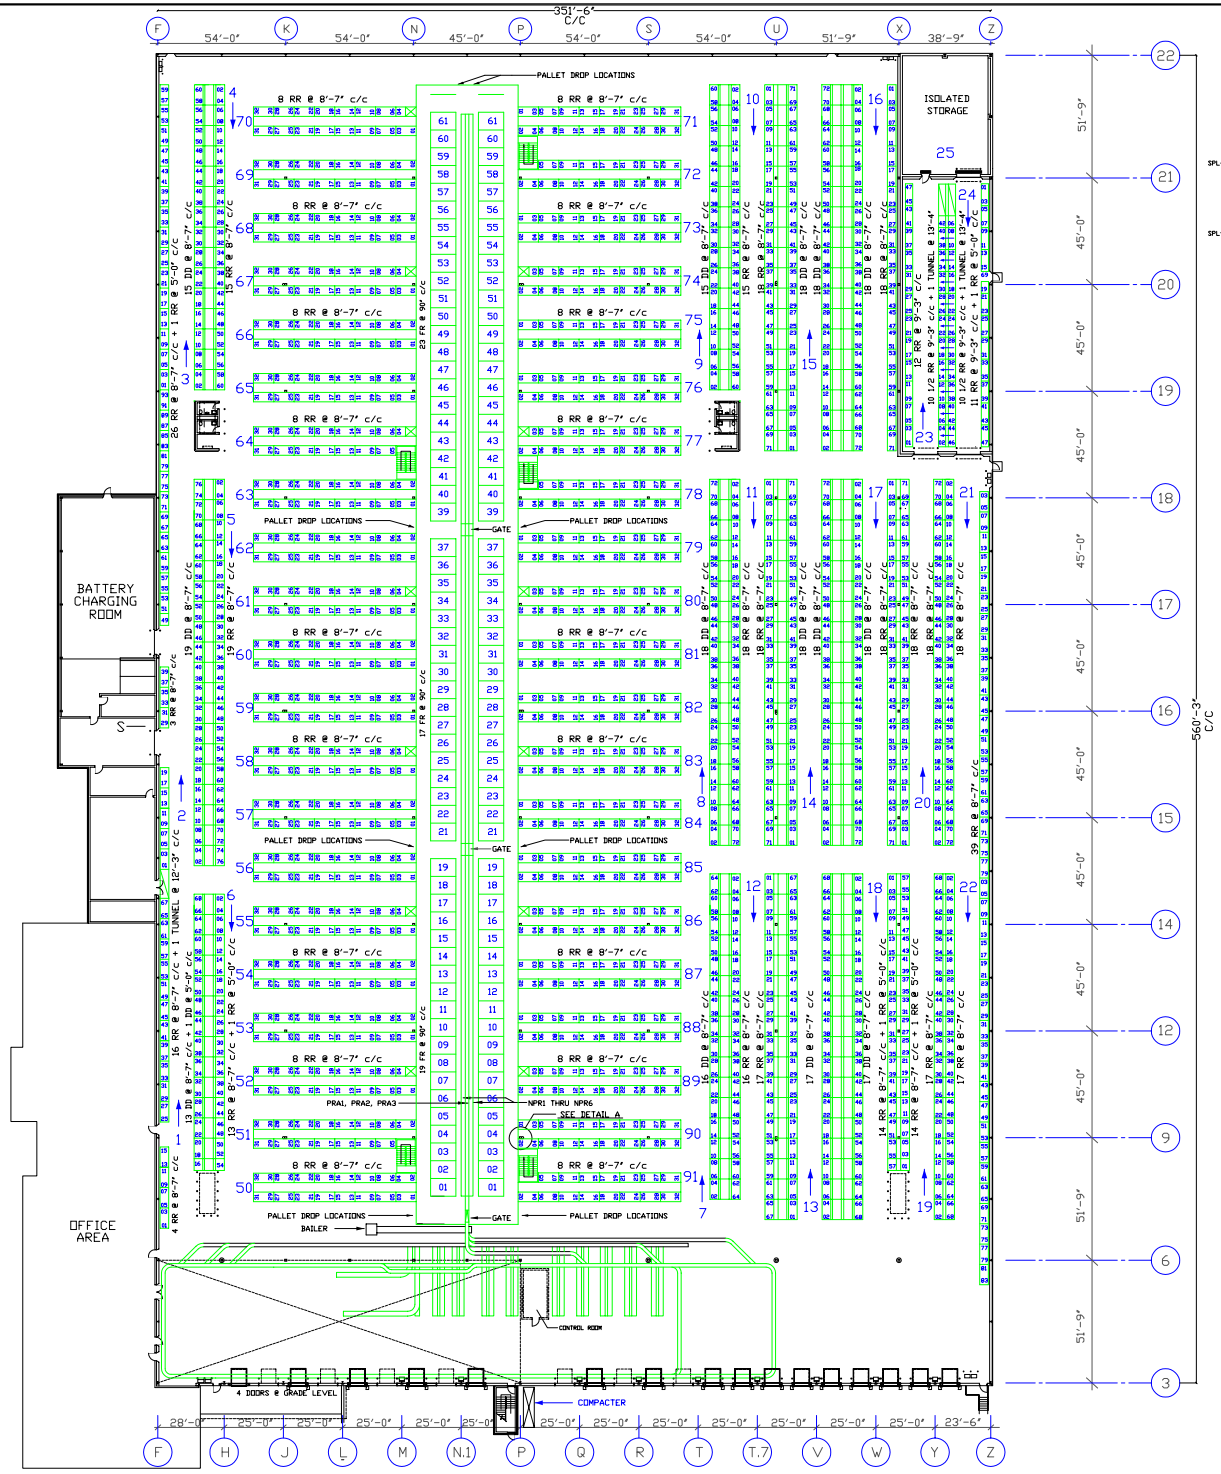

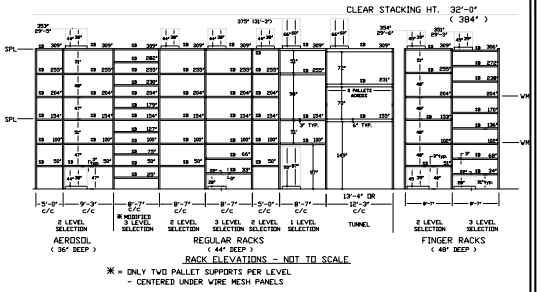

RACK ELEVATIONS - NOT TO SCALE

✱ = ONLY TWO PALLET SUPPORTS PER LEVEL - CENTERED UNDER WIRE MESH PANELS

1" = 20'	DM
MAY 19, 89	1269/25/02

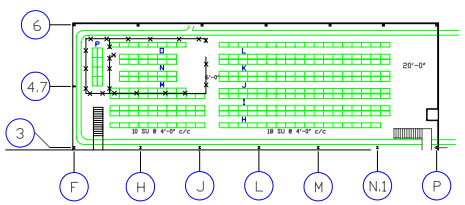

MEZZANINE LAYOUT
COSMETICS AND RX

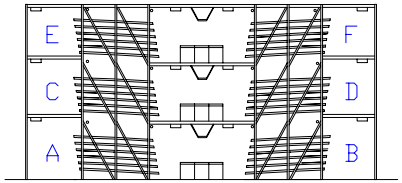

MEZZANINE NUMBERING

"GM/HBC"

NOTES

LEGEND

c/c =CENTER TO CENTER
E/E =EDGE OF STEEL RACK TO EDGE OF STEEL RACK
E/C or C/E =EDGE OF STEEL RACK TO CENTER
W/E or E/W =EDGE OF STEEL TO WALL
WMP =WIRE MESH PANELS
SPK =SPRINKLER LEVELS
SB =SAFETY BAR LEVELS
S =INSTALLATION STARTING POINTS
=DOWN SPOUT
=SPRINKLER MAIN (VERTICAL)
=SPRINKLER MAIN
=SPRINKLER HEAD
=FLOOR DRAIN
=ELECTRICAL PANEL
=FIRE ALARM PULL STATION
=FIRE HOSE
=FENCE
=BOLLARD
=TRENCH DRAIN
VENT =VENTILATION

CONVEYOR LEGEND

PRA = POWERED ROLLER ACCUMULATION CONVEYOR
PB = POWERED BELT CONVEYOR
NPR = NON-POWERED ROLLER CONVEYOR
PBT = POWERED BELT TRASH CONVEYOR

RACK TYPES

RR =REGULAR RACK
DD =DOUBLE DEEP
FR =FLOW RACK

CLEAR HEIGHTS

UNDER STEEL = 32'-0"

BUILDING AREAS

AEROSOL	= 4,321 sq.ft.
STORAGE AREAS	
-SPLIT CASE	= 86,873 sq.ft.
-FULL CASE	= 96,520 sq.ft.
ISOLATED STORAGE	= 1,872 sq.ft.
DOCK SPACE	= 23,542 sq.ft.
BATTERY CHARGING	= 3,713 sq.ft.
SALVAGE ROOM	= 800 sq.ft.
MISCELLANEOUS (INCLUDING HALLS, AIR ROTATION UNITS, AND WASHROOMS)	= 1,401 sq.ft.
TOTAL	= 207,441 sq.ft.

NOTES TO SUPPLIERS:

(#) =INDICATES ROW NUMBERS

☒ =GARBAGE CHUTES

GENERAL NOTE :

ALL INNER DOORS SHALL BE AT LEAST 10' WIDE X 13' HIGH

NO.	REVISION	DATE	DRW.	CHK.

KOM INTERNATIONAL
PLACE DU PARC, P.O. BOX 1113
300 LEO PARIZEAU, SUITE 2300
MONTREAL, QUEBEC, CANADA H2W 2P4
TEL: (514) 849-4000
FAX: (514) 849-4888

PROJECT:

TITLE:

SCALE:	DRAWN BY:	CHECKED BY:
1"=20-0"	DM	

DATE:	DRAWING NO:
MAY 19, 1989	1269/25/02

FIGURED DIMENSIONS ARE TO BE USED
SCALE TO BE USED FOR APPROXIMATE MEASURES ONLY

THIS DRAWING IS NOT TO BE REPRODUCED IN WHOLE OR IN PART WITHOUT THE WRITTEN CONSENT OF KOM INTERNATIONAL INC.