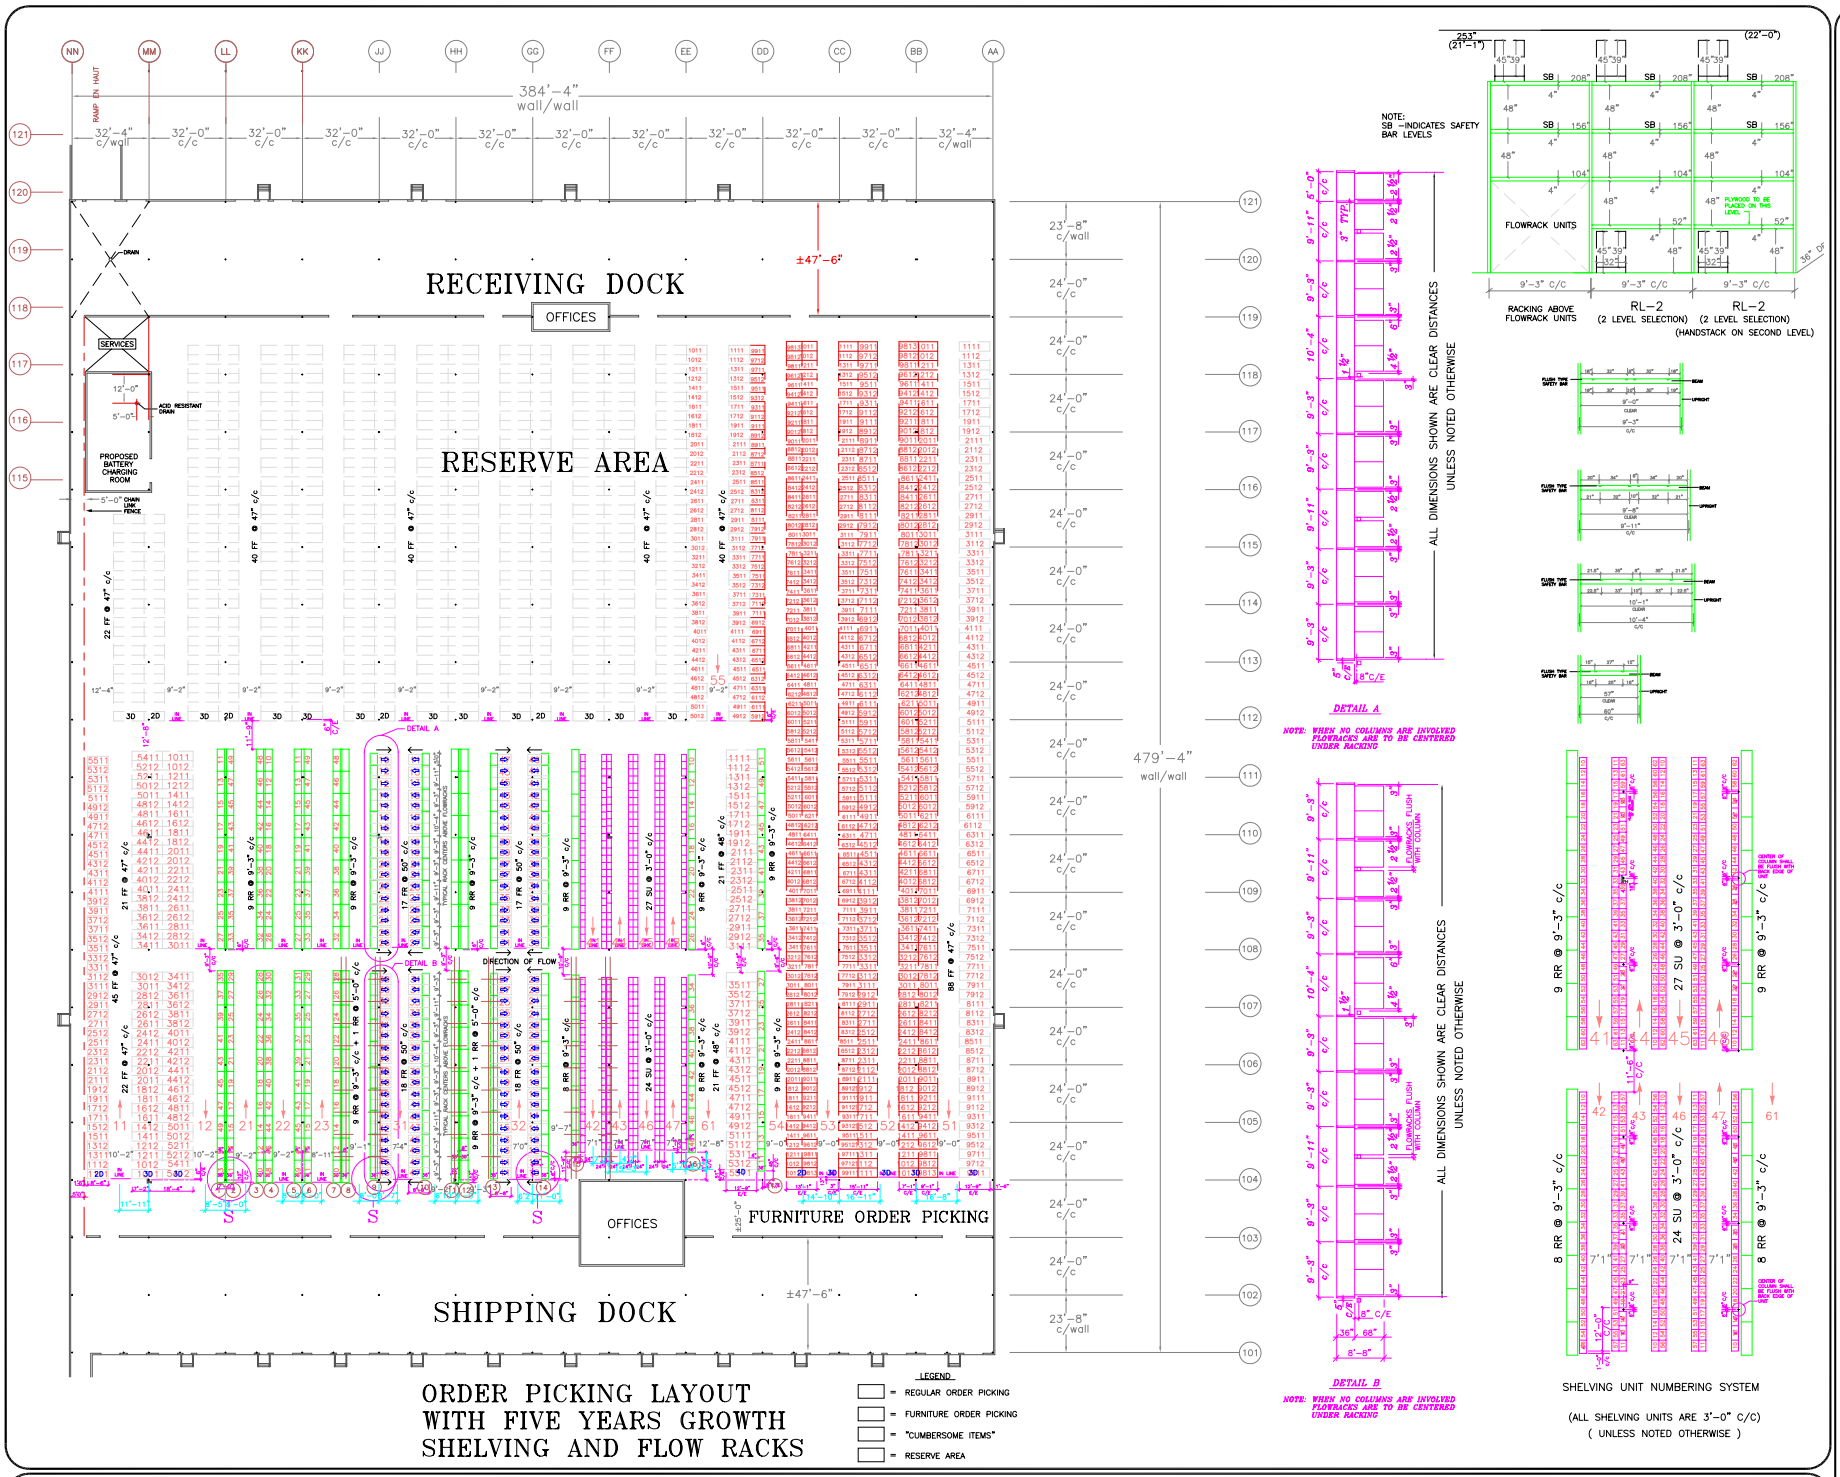

ORDER PICKING LAYOUT
WITH FIVE YEARS GROWTH
SHELVING AND FLOW RACKS

"NON-FOOD" OFFICE SUPLIES

NOTES

LEGEND

C/C =CENTER TO CENTER
C/E =CENTER TO EDGE
○ =DOWN SPOUT
⊗ =FLOOR DRAIN

RACK TYPES

RR =REGULAR RACK
FF =FLOOR FRONT
SU =SHELVING UNIT
FR =FLOW RACK

CLEAR HEIGHTS

UNDER STEEL = 22'-5"
UNDER SPRINKLER MAIN = 21'-7"
CLEAR STACKING HEIGHT = 22'-0"

BUILDING AREAS

SHELVING AREA	= 9 520 sq.ft.
FLOW RACK AREA	= 18 200 sq.ft.
REGULAR RACK AREA	= 6 600 sq.ft.
FLOOR PICKING AREA	= 21 300 sq.ft.
SUB TOTAL:	= 55 650 sq.ft.
FURNITURE PICKING	= 30 300 sq.ft.
RECEIVING DOCK	= 16 000 sq.ft.
PACKING AREA	= 5 200 sq.ft.
SHIPPING DOCK	= 18 000 sq.ft.
RESERVE AREA	= 50 500 sq.ft.
OFFICES/BATTERY CHARGING	= 6 650 sq.ft.
SUB TOTAL	= 55 650 sq.ft.
TOTAL:	=184 300 sq.ft.

PICK LINE LENGTH

SHELVING AREA	= 770 ft.
FLOW RACK AREA	= 358 ft.
REGULAR RACK AREA	= 340 ft.
FLOOR PICKING AREA	= 332 ft.
TOTAL:	= 2 000 ft.

GENERAL NOTES

COLUMNS ARE 7" BY 7" SQUARE

S = STARTING POINT

NO.	REVISION	DATE	DRN.	CHK.

KOM INTERNATIONAL
PLACE DU PARC, P.O. BOX 1113
300 LEO PARIZEAU, SUITE 2300
MONTREAL QUEBEC, CANADA H2W 2P4
TEL.: (514) 849-4000
FAX: (514) 849-8888

PROJECT:
TITLE:
SCALE: 1"=16'-0"
DRAWN BY:
CHECKED BY:
DATE:
DRAWING NO:

FIGURED DIMENSIONS ARE TO BE USED
SCALE TO BE USED FOR APPROXIMATE MEASURES ONLY

THIS DRAWING IS NOT TO BE REPRODUCED IN WHOLE OR IN PART WITHOUT THE WRITTEN CONSENT OF KOM INTERNATIONAL INC.